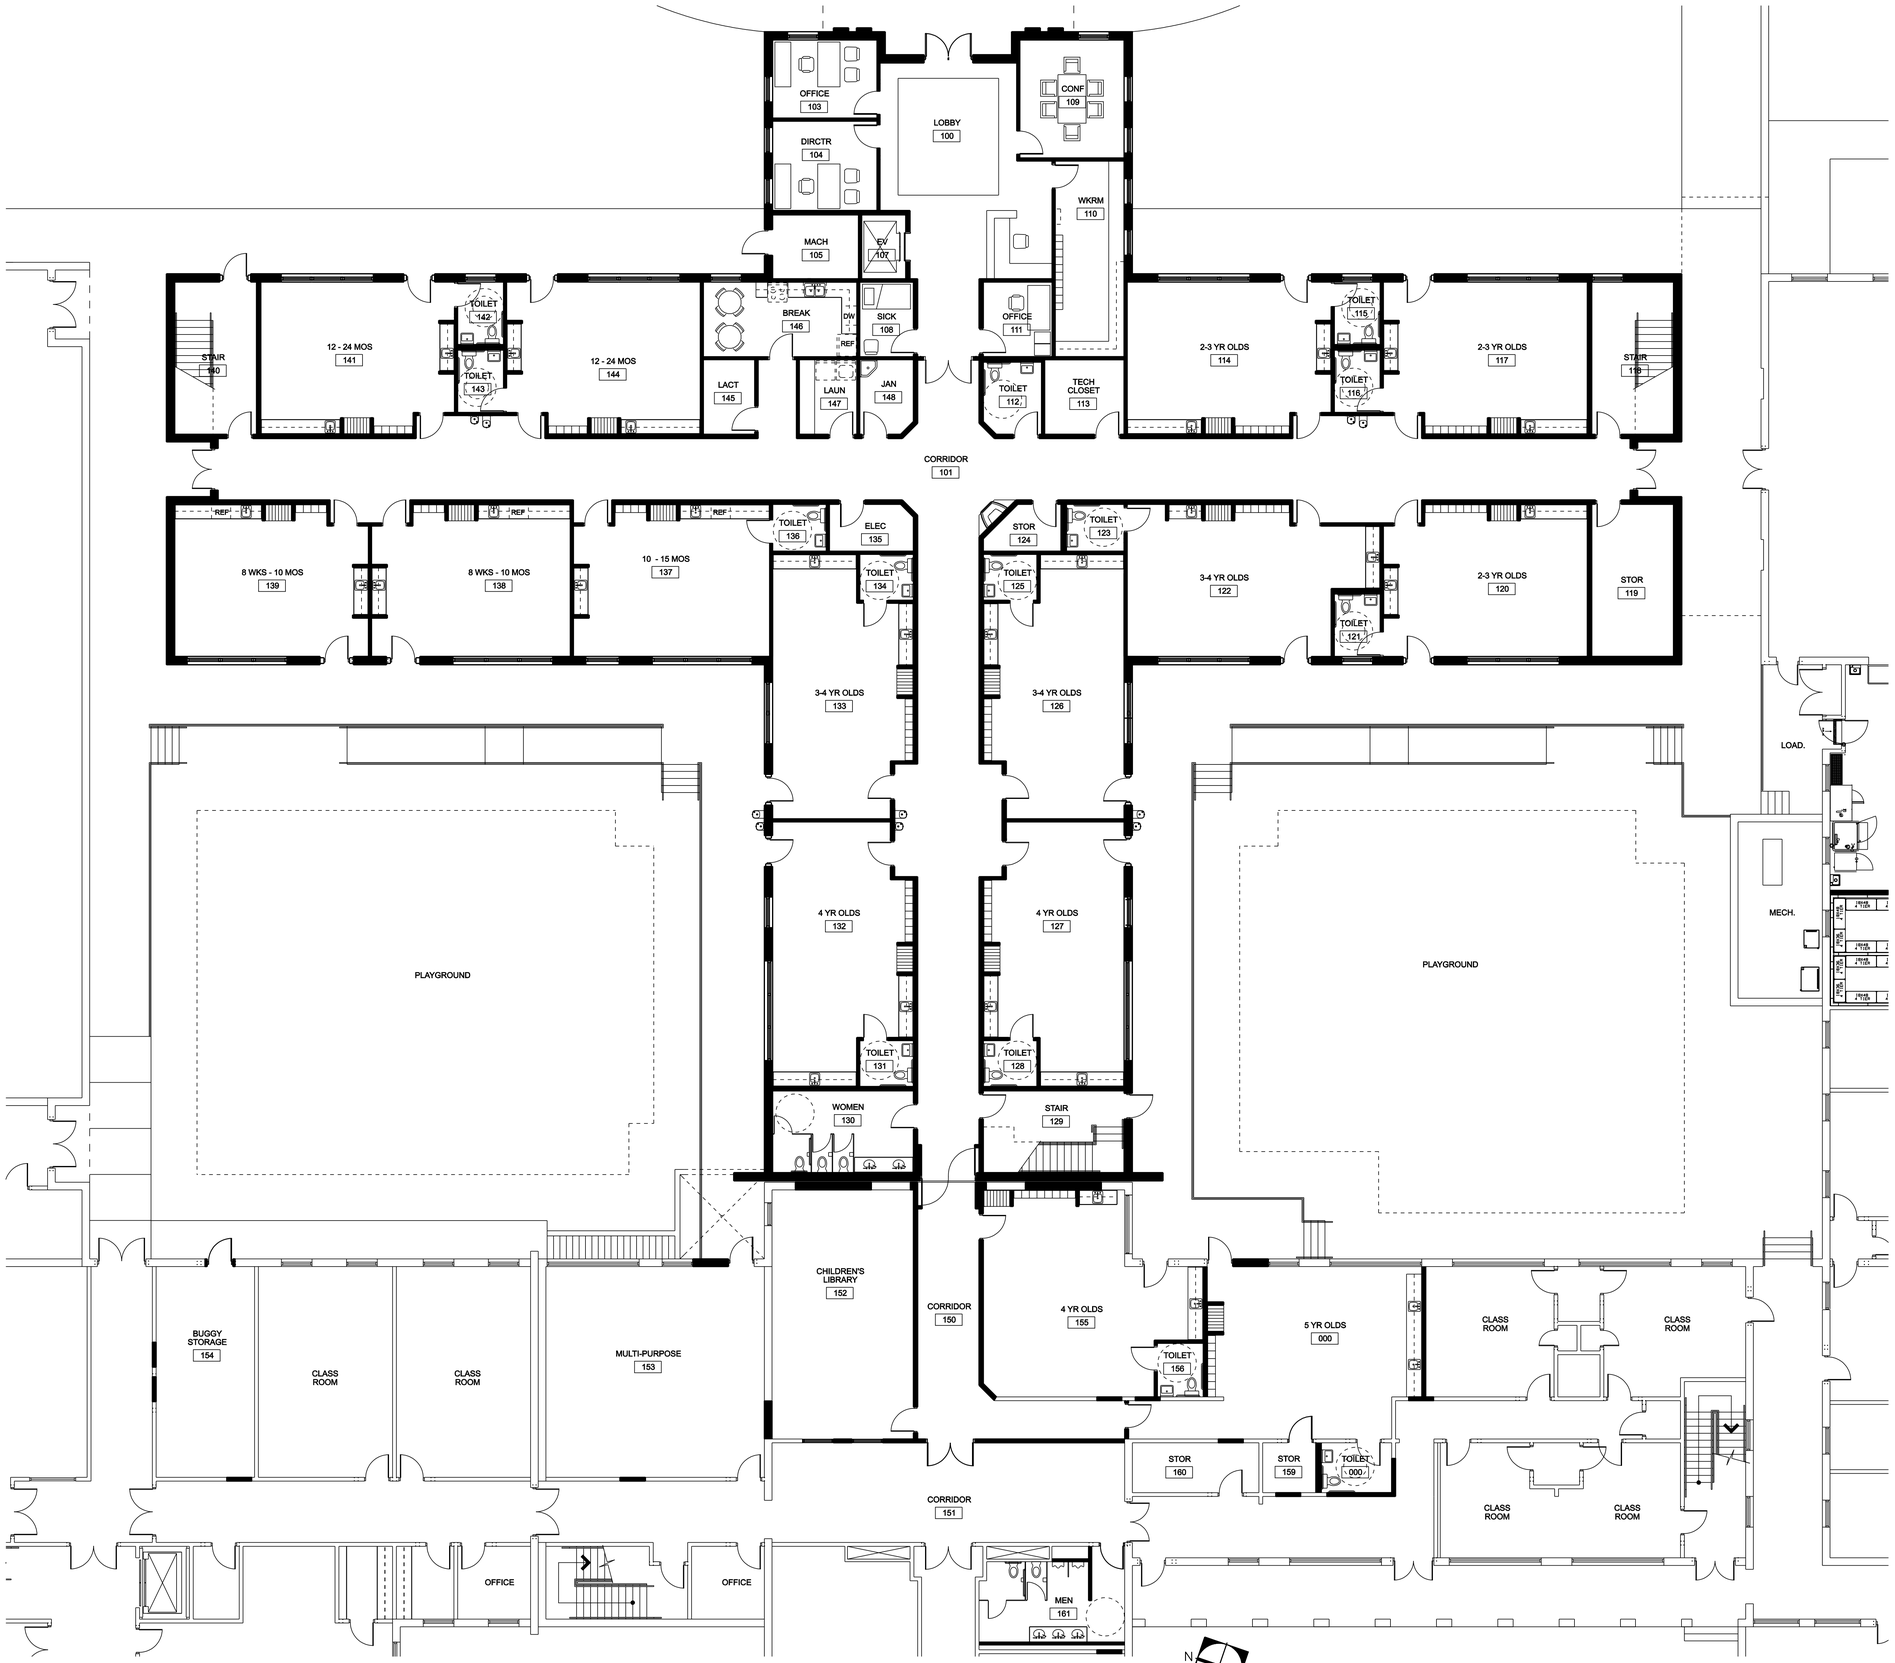

1 FIRST FLOOR ADDITION PLAN
SCALE: 1/8"= 1'-0"

WGM DESIGN INC.

ARCHITECTURE
MASTERPLANNING
INTERIOR DESIGN
IMAGE DESIGN

916 WEST FIFTH ST.
SUITE 200
CHARLOTTE, NC 28202

PRELIMINARY
NOT FOR CONSTRUCTION

PROVIDENCE BAPTIST CHURCH

New Children's Ministry Building & Renovations

REV.	DATE	DESCRIPTION

DATE: August 09, 2007

PROJECT NO.: 05090.02

TITLE: FIRST FLOOR ADDITION PLAN

DRAWING NO. A-1.4